Shaw Campus – Erection of Scaffolding in the Corridor outside DLB110 on Level 1 of David C. Lam Building

逸夫校園 – 思齊樓一樓DLB110室外走廊位置搭建棚架工程

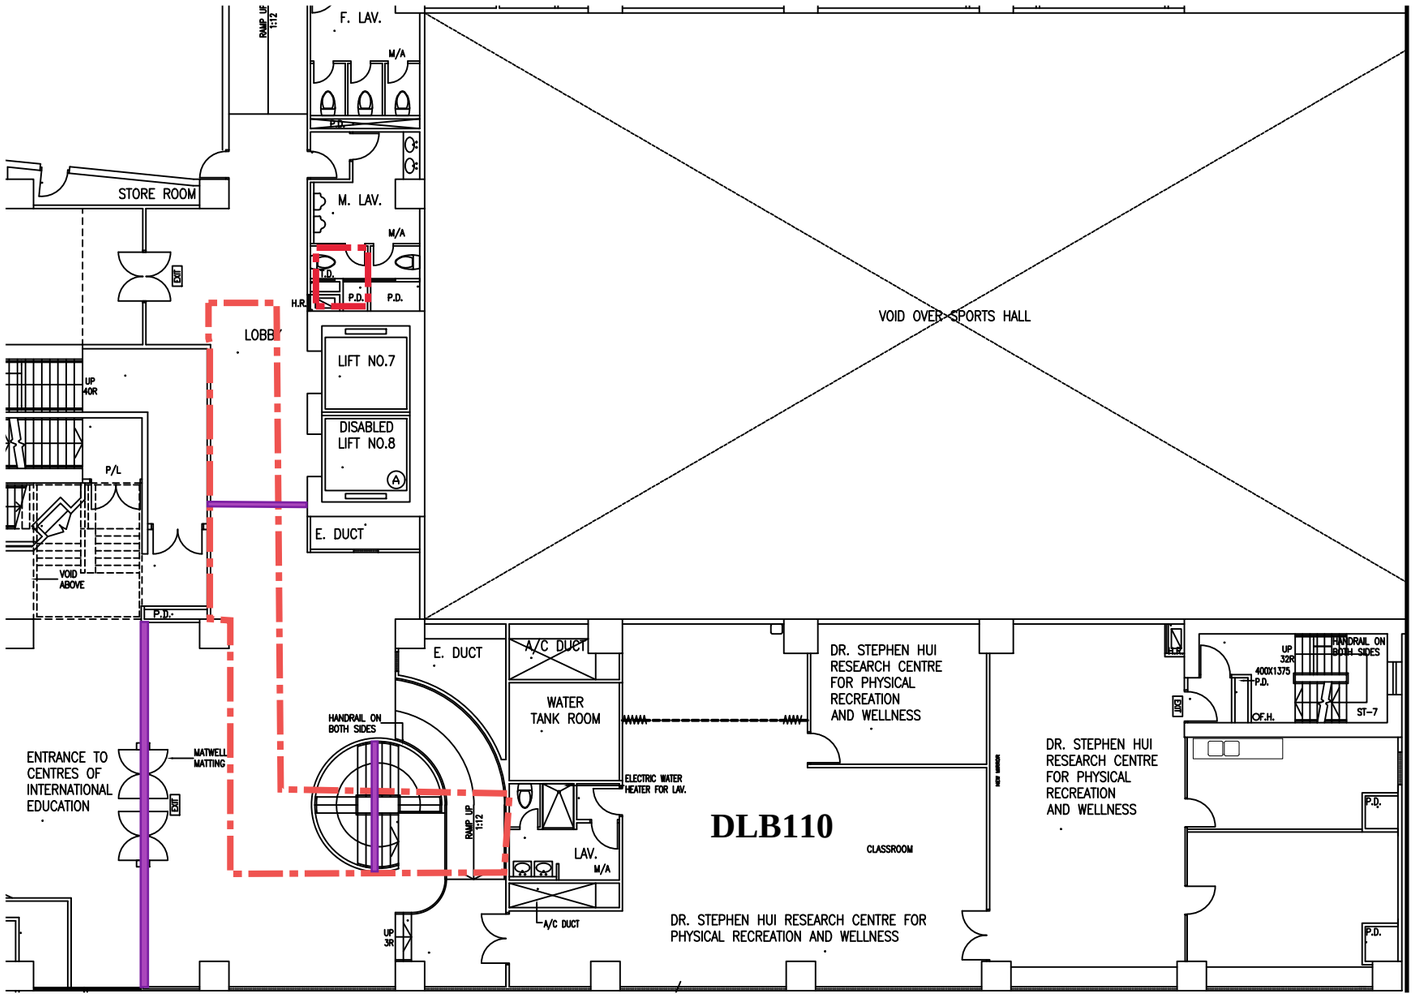

LEGENDS

BAMBOO SCAFFOLDING AREA
竹棚位置

HOARDING AREA
圍封範圍

Level 1, David C. Lam Building (DLB)